REVISIONS		
DATE	NAME	NO.
Apr. 29, 2006	EDWARD P BRANDS, P.L.S.	18606

SHEET 11

SHEET 10

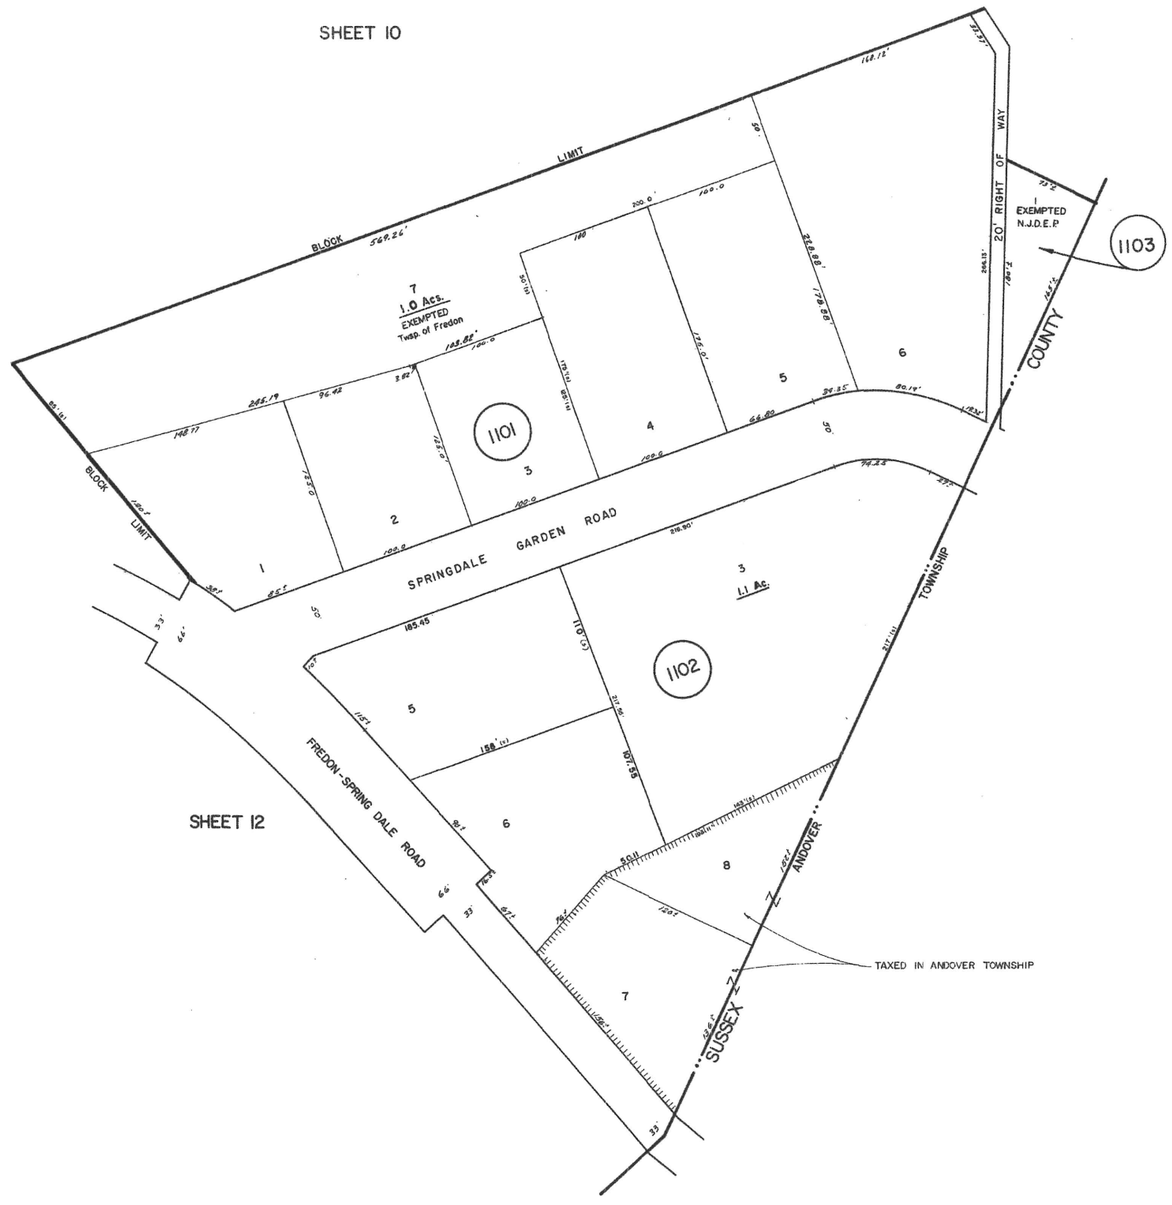

N

SEPT. 1, 1993	" "	" "
FEB. 19, 1992	GENERAL REVISIONS	
FEB. 1991	BL. 1102, LYB B. ANDOVER TWP.	KIRK R. SCHMIDT
DATE	REVISION	BY

I hereby certify that portions of this map have been revised under my immediate supervision, and these revision comply with the laws of the State of New Jersey.

Kirk R. Schmidt, L.S. No. 23932.

3-21-74	
DATE	DATE

REVISED

HAROLD E. PILLOW & ASSOCIATES, INC.
HAROLD E. PILLOW P.E. & L.S. NO. 13229

TAX MAP

FREDON TWP.
SUSSEX COUNTY,
NEW JERSEY

SCALE: 1" = 50' DATE: 8-1-61

J. L. JACOBS & COMPANY
53 WEST JACKSON BOULEVARD
CHICAGO 4, ILLINOIS

REVISED: 5/62, 9/63

INDEX SHEET LEGEND

25 SHEET NUMBER

12 BLOCK NUMBER

------ SHEET LIMIT

NEW JERSEY DEPARTMENT OF THE TREASURY
DIVISION OF TAXATION
ENGINEERING & RAILROAD TAX BUREAU

APPROVED AS A TAX MAP PURSUANT TO THE PROVISIONS OF CHAPTER 175, LAWS OF 1913, ETC. FOR THE DIRECTOR, DIVISION OF TAXATION

BY C P Brandt
STATE SUPERVISOR

DATE DEC 1 9 1961 SERIAL NO. 340