SHEET 13

REVISIONS		
DATE	NAME	NO.
April 5, 1996	EDWARD P. BRANDS, P.L.S.	18608
Oct. 25, 2003	EDWARD P. BRANDS, P.L.S.	18608
Nov. 27, 2004	EDWARD P. BRANDS, P.L.S.	18608
Apr. 29, 2006	EDWARD P. BRANDS, P.L.S.	18608

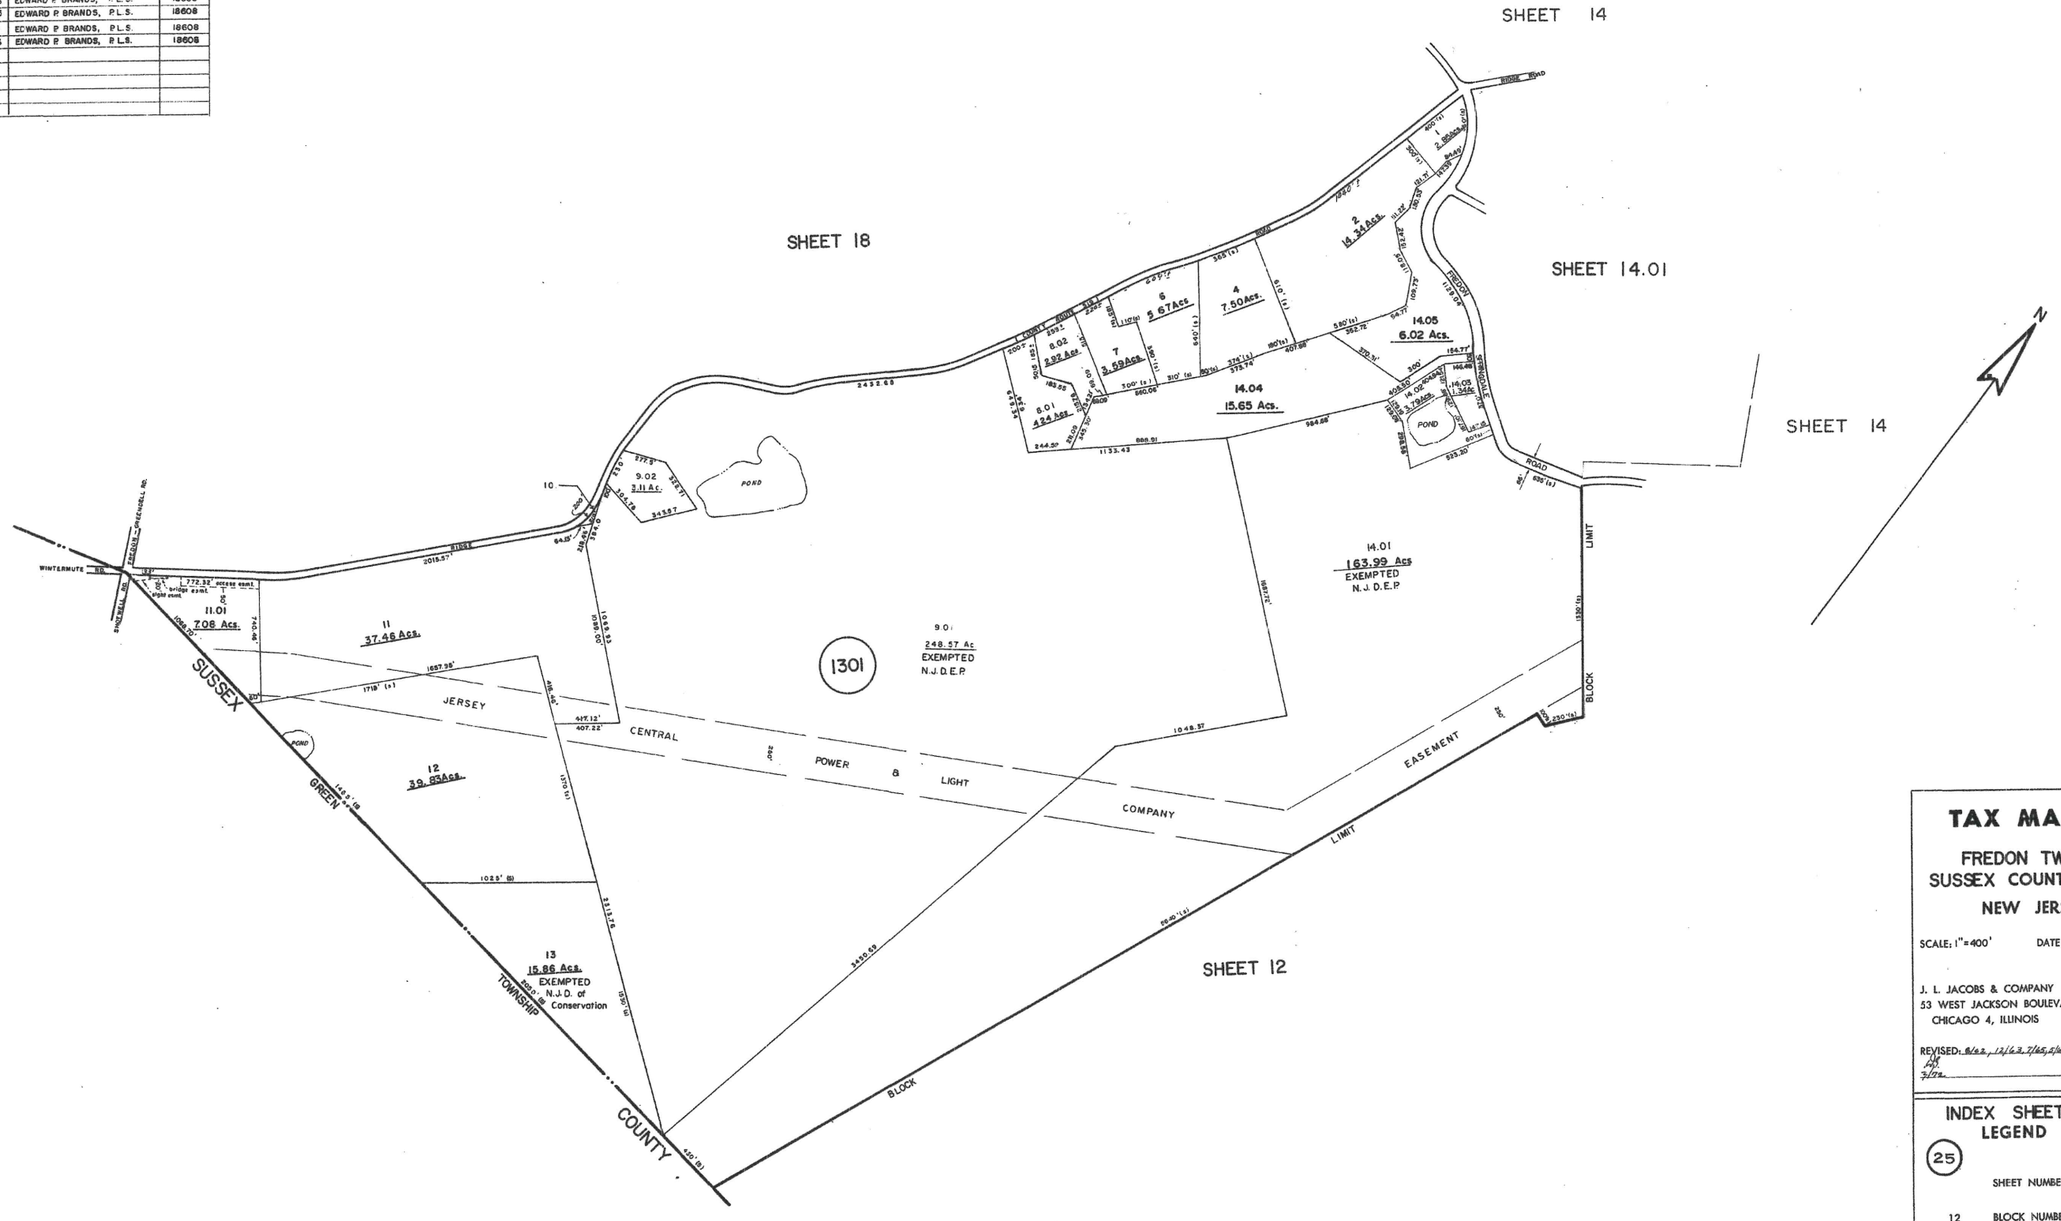

6/1/94	Lot 1, Block 1301 revise lot area	" "
FEB. 19, 1992	show all lot dimensions	K.R.Schmidt
DATE	REVISION	NAME
REVISIONS		

I HEREBY CERTIFY THAT THIS MAP HAS BEEN REVISED UNDER MY IMMEDIATE SUPERVISION, AND COMPLIES WITH THE LAWS OF THE STATE OF NEW JERSEY.

KIRK R. SCHMIDT N.J.L.S. N° 23932

JUNE 1984	
JAN. 1983	
1-7-75	
DATE	DATE
REVISED	

HAROLD E. PELLOW & ASSOCIATES, INC.
HAROLD E. PELLOW P.E. & L.S. NO. 13229

TAX MAP

FREDON TWP.
SUSSEX COUNTY,
NEW JERSEY

SCALE: 1"=400' DATE: 8-1-61

J. L. JACOBS & COMPANY
53 WEST JACKSON BOULEVARD
CHICAGO 4, ILLINOIS

REVISED: 8/62, 12/62, 7/65, 6/66, 12/70, 7/72

INDEX SHEET LEGEND

25 — SHEET NUMBER

12 — BLOCK NUMBER

------ — SHEET LIMIT

NEW JERSEY DEPARTMENT OF THE TREASURY
DIVISION OF TAXATION
ENGINEERING & RAILROAD TAX BUREAU

APPROVED AS A TAX MAP PURSUANT TO THE PROVISIONS OF CHAPTER 175, LAWS OF 1913, ETC. FOR THE DIRECTOR, DIVISION OF TAXATION

BY C. A. Barnes STATE SUPERVISOR

DATE DEC 9 1961 SERIAL NO. 340