REVISIONS		
DATE	NAME	NO.
May 25, 2006	EDWARD P. BRANDS, P.L.S.	18608

SHEET 17

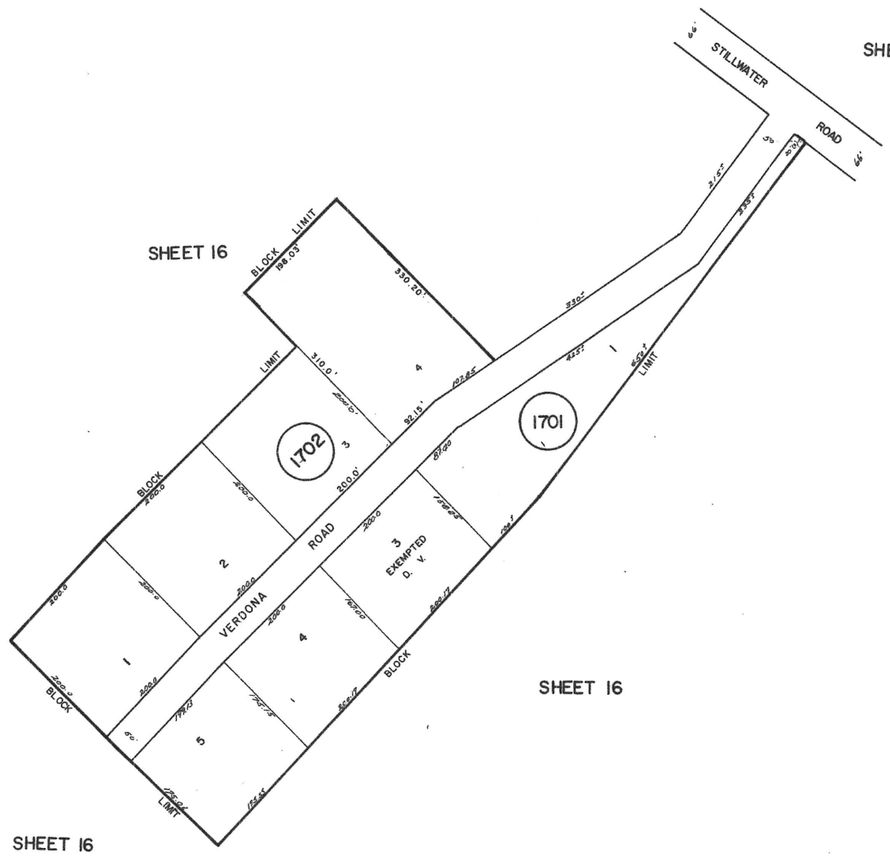

TAX MAP

FREDON TWP
SUSSEX COUNTY,
NEW JERSEY

SCALE: 1"=100' DATE: 8-1-61

J. L. JACOBS & COMPANY
53 WEST JACKSON BOULEVARD
CHICAGO 4, ILLINOIS

REVISED:

INDEX SHEET LEGEND

(25) SHEET NUMBER

12 BLOCK NUMBER

------ SHEET LIMIT

1-7-75	
DATE	DATE
REVISED	
HAROLD E. PELLOW & ASSOCIATES, INC.	
HAROLD E. PELLOW-P.E. & L.S. NO. 13229	

NEW JERSEY DEPARTMENT OF THE TREASURY
DIVISION OF TAXATION
ENGINEERING & RAILROAD TAX BUREAU
APPROVED AS A TAX MAP PURSUANT TO THE PROVISIONS OF CHAPTER 175, LAWS OF 1913, ETC. FOR THE DIRECTOR, DIVISION OF TAXATION
BY _____ STATE SUPERVISOR
DATE DEC 1 9 1961 SERIAL NO. 340