SHEET 19

REVISIONS		
DATE	NAME	NO.
JULY 25, 1997	EDWARD P. BRANDS, P.L.S.	18608
MAY 2, 1998	EDWARD P. BRANDS, P.L.S.	18608
June 24, 2000	EDWARD P. BRANDS, P.L.S.	18608
June 23, 2001	EDWARD P. BRANDS, P.L.S.	18608
Aug. 17, 2001	EDWARD P. BRANDS, P.L.S.	18608
Apr. 29, 2006	EDWARD P. BRANDS, P.L.S.	18608

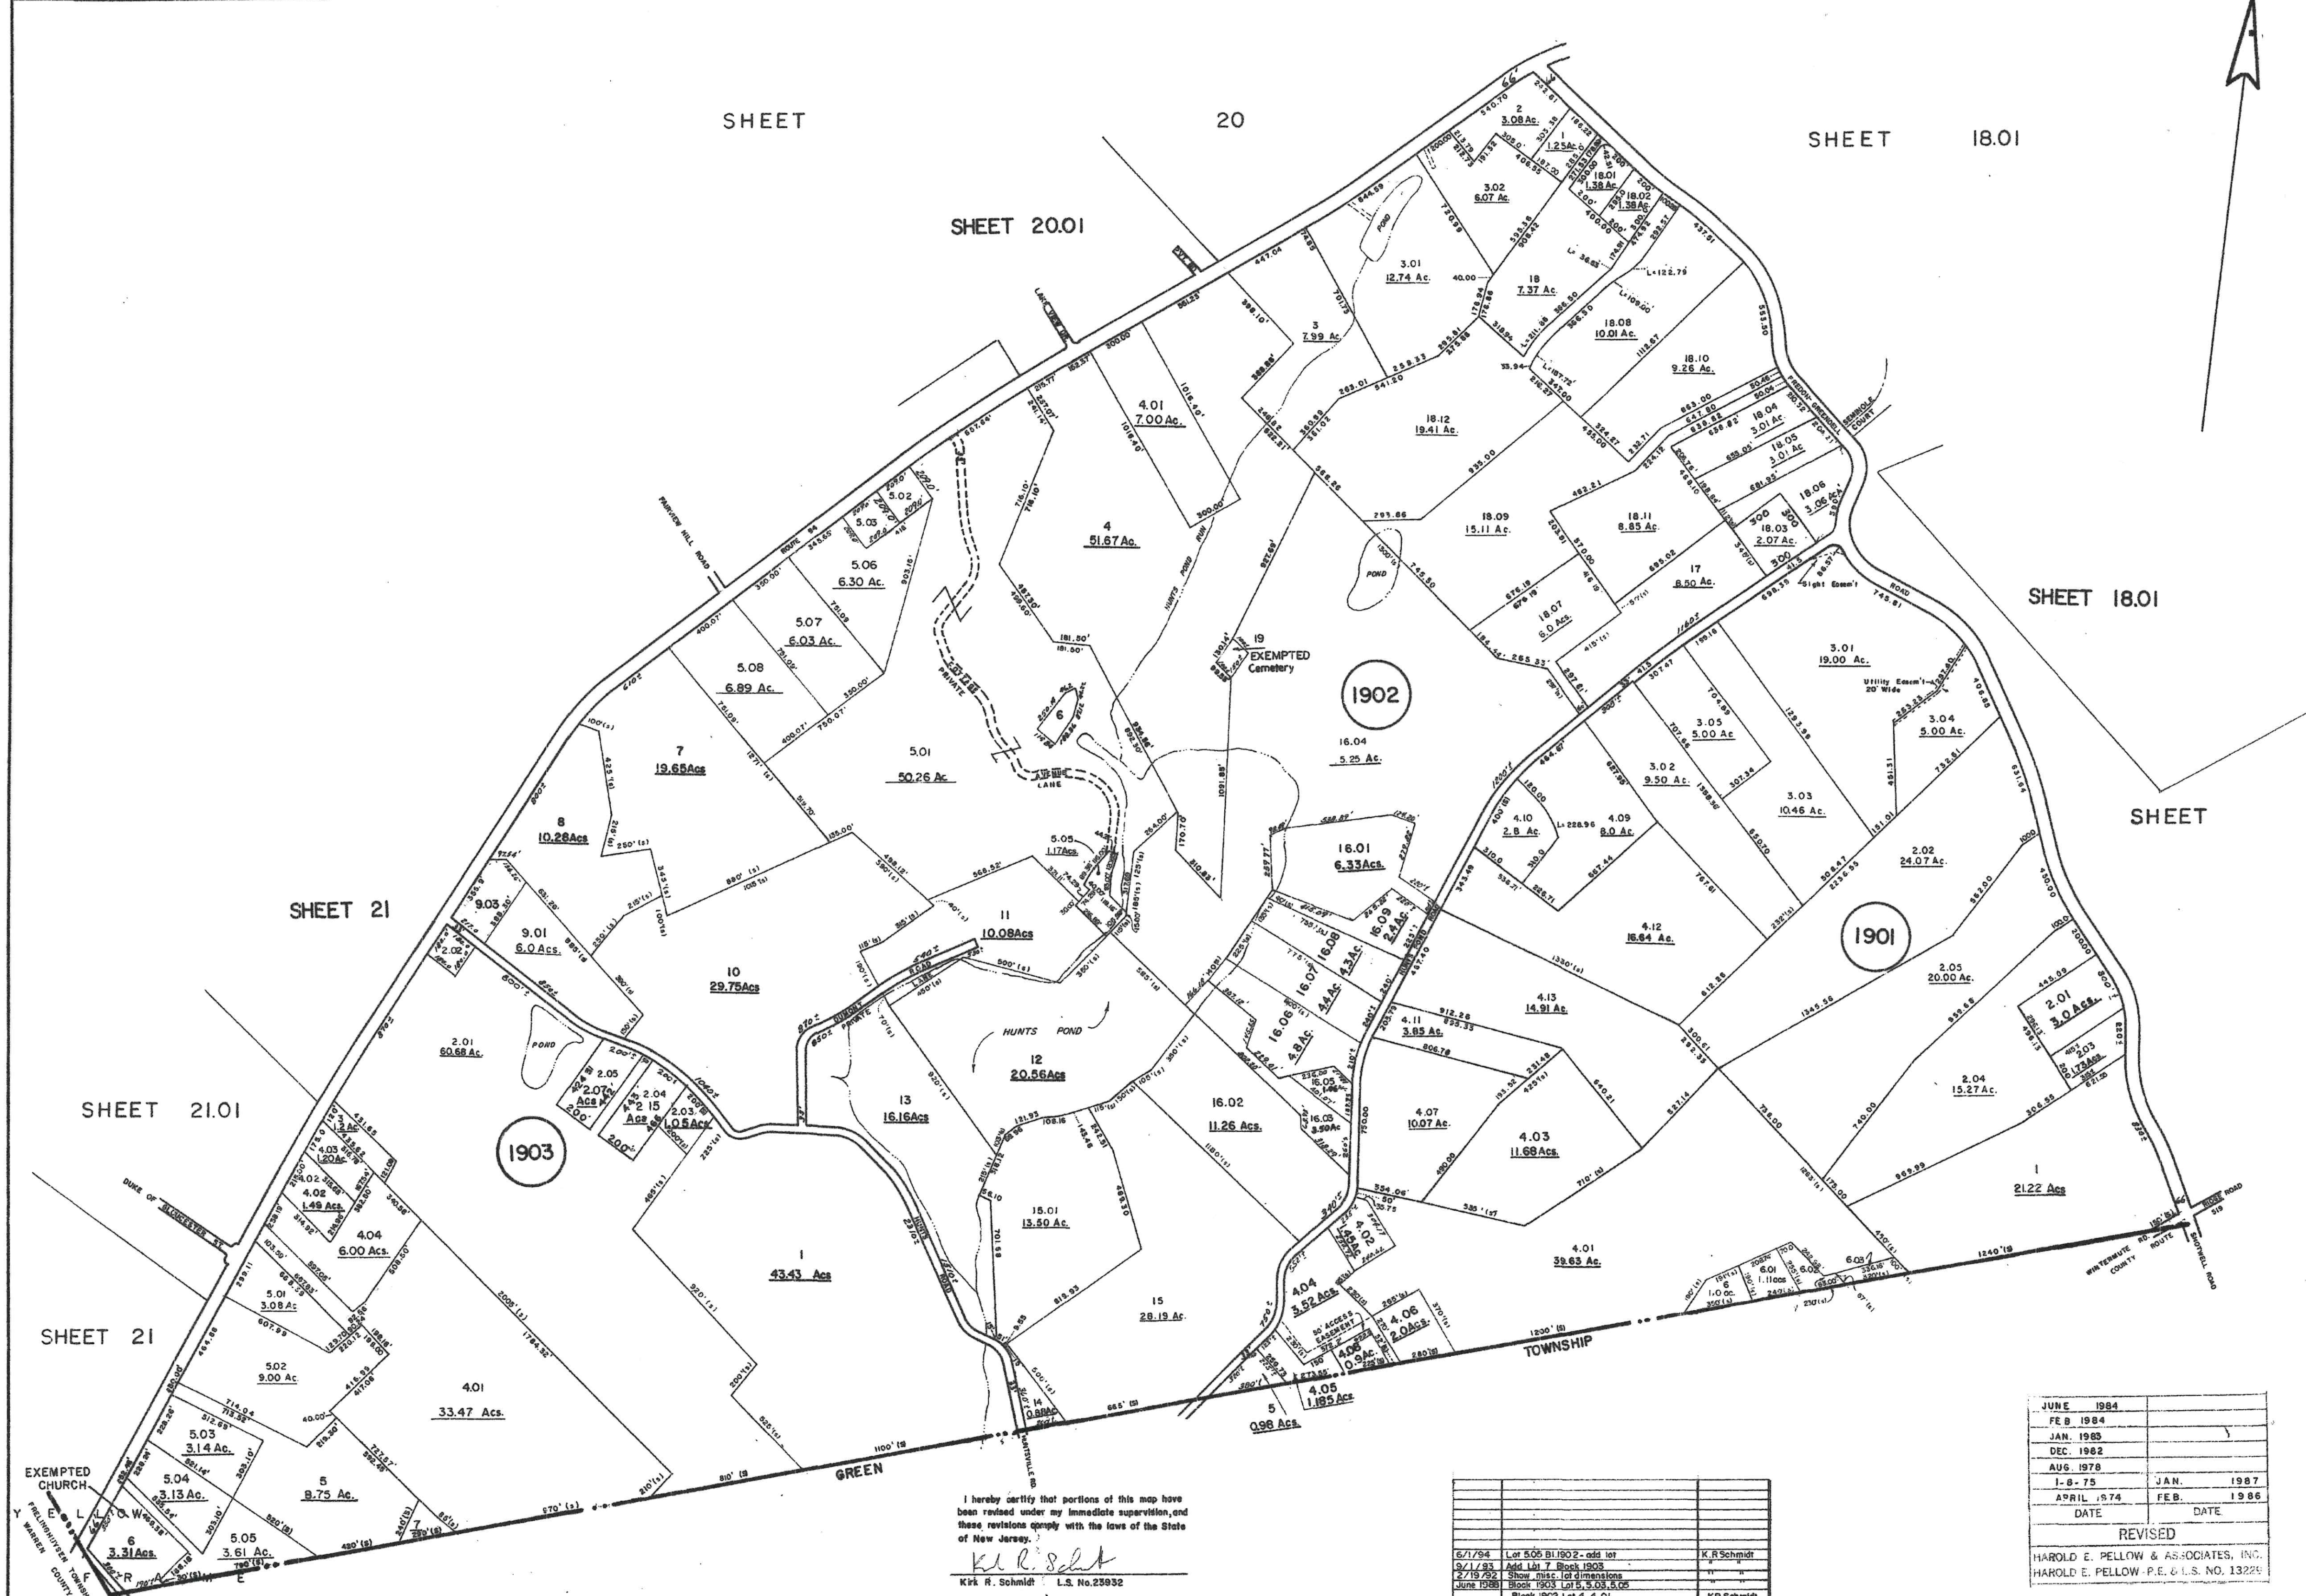

DATE	REVISION	BY
6/1/94	Lot 5.05 Bl.1902 - add lot	K.R.Schmidt
9/1/93	Add Lot 7 Block 1903	" "
2/19/92	Show misc. lot dimensions	" "
June 1988	Block 1903 Lot 5, 5.03, 5.05	" "
	Block 1902 Lot 4, 4.01	K.R.Schmidt

DATE	DATE
JUNE 1984	
FEB 1984	
JAN. 1983	
DEC. 1982	
AUG. 1978	
1-8-75	JAN. 1987
APRIL 1974	FEB. 1986

REVISED
HAROLD E. PELLOW & ASSOCIATES, INC.
HAROLD E. PELLOW - P.E. & L.S. NO. 13229

TAX MAP

FREDON TWP.
SUSSEX COUNTY,
NEW JERSEY

SCALE: 1"=400' DATE: 8-1-61

J. L. JACOBS & COMPANY
53 WEST JACKSON BOULEVARD
CHICAGO 4, ILLINOIS

REVISED: 5/62, 11/64, 10/65, 9/68, 12/70, 3/72, 12/72

INDEX SHEET LEGEND

(25) SHEET NUMBER
12 BLOCK NUMBER
-------- SHEET LIMIT

NEW JERSEY DEPARTMENT OF THE TREASURY
DIVISION OF TAXATION
ENGINEERING & RAILROAD TAX BUREAU

APPROVED AS A TAX MAP PURSUANT TO THE PROVISIONS OF CHAPTER 175, LAWS OF 1913, ETC. FOR THE DIRECTOR, DIVISION OF TAXATION

BY C.E. Barnes STATE SUPERVISOR

DATE DEC. 9 1961 SERIAL NO. 340