REVISIONS		
DATE	NAME	NO.
July 13, 2001	EDWARD P. BRANDS, P.L.S.	18608
Jan. 28, 2005	EDWARD P. BRANDS, P.L.S.	18608

SHEET 20.01

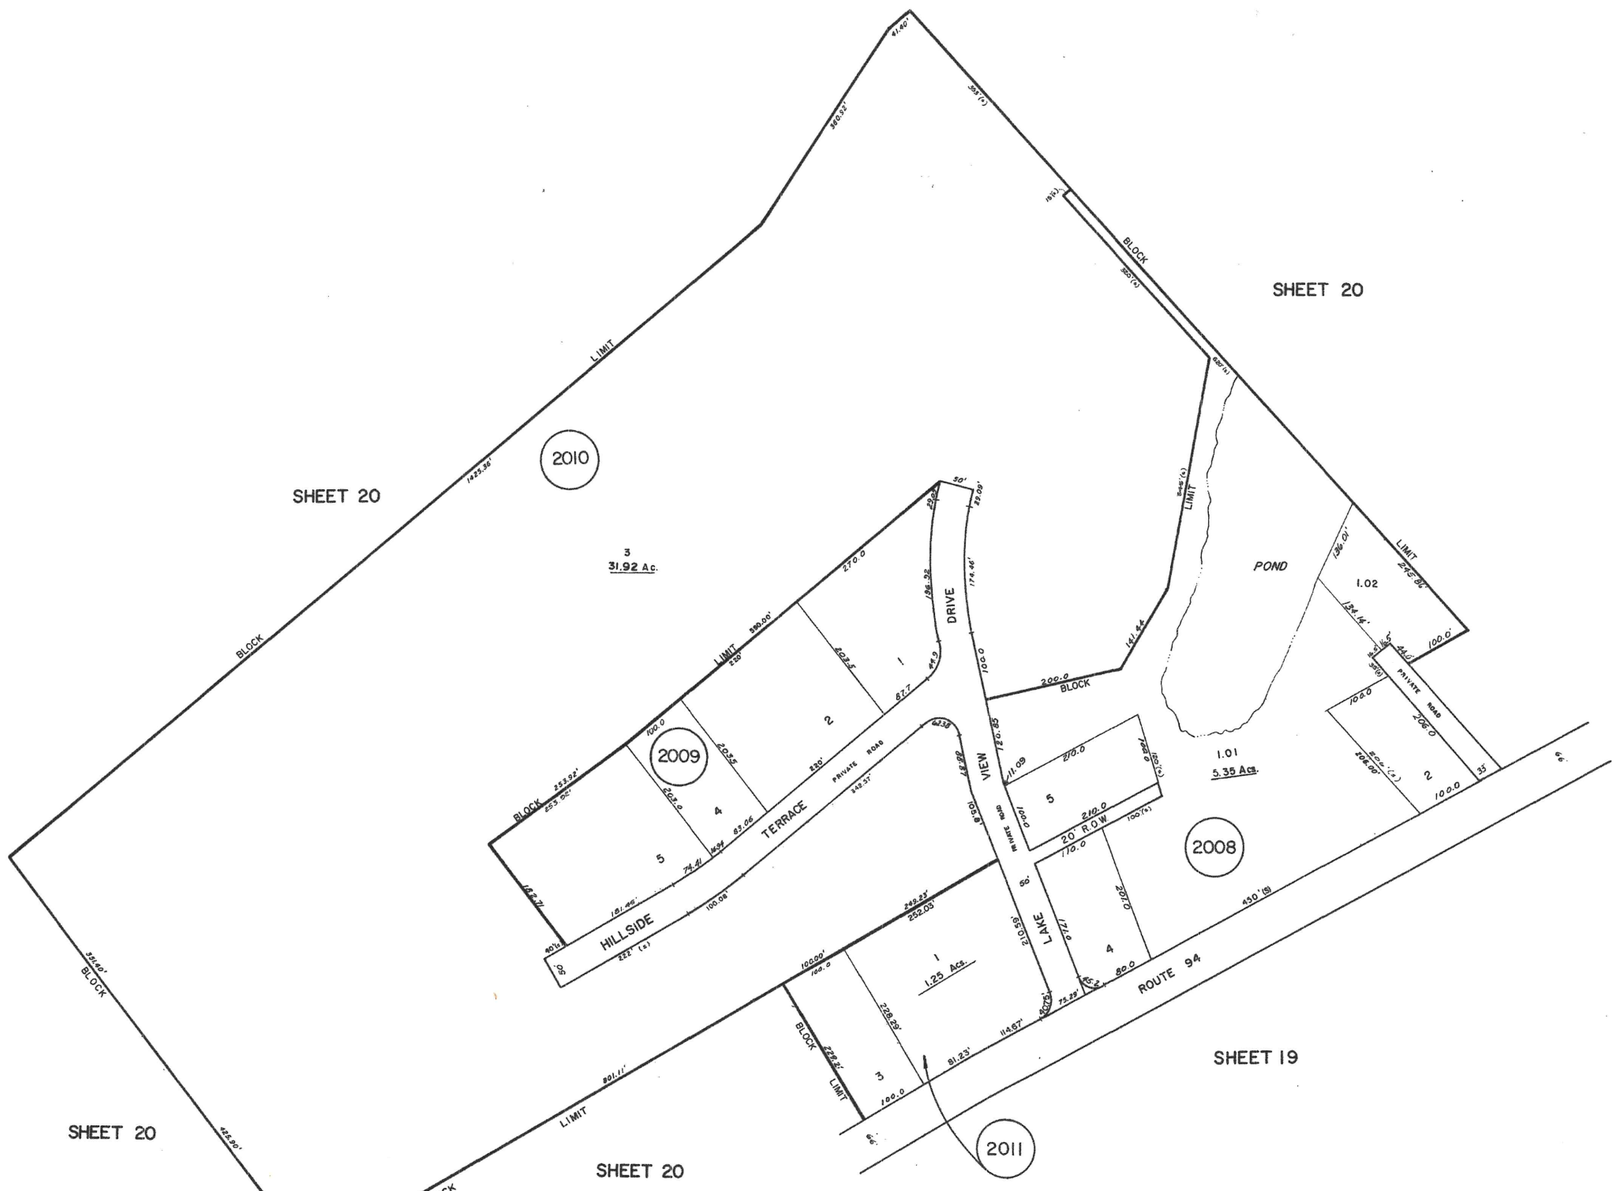

TAX MAP

FREDON TWP.
SUSSEX COUNTY,
NEW JERSEY

SCALE: 1" = 100' DATE: 6-62

J. L. JACOBS & COMPANY
53 WEST JACKSON BOULEVARD
CHICAGO 4, ILLINOIS

REVISED: 10/64, 4/70

INDEX SHEET LEGEND

25 — SHEET NUMBER

12 — BLOCK NUMBER

------ SHEET LIMIT

SEPT. 1, 1993	" "	K.R. Schmidt
FEB. 19, 1992	show all lot dimensions	K.R. Schmidt
DATE	REVISION	NAME

REVISION

I HEREBY CERTIFY THAT THIS MAP HAS BEEN REVISED UNDER MY IMMEDIATE SUPERVISION, AND COMPLIES WITH THE LAWS OF THE STATE OF NEW JERSEY.

K R Schmidt

KIRK R. SCHMIDT, N.J.L.S. № 23932

DIVISION OF TAXATION
PROPERTY ADMINISTRATION
APPROVED AS A TAX MAP PURSUANT TO THE PROVISIONS OF
N.J.S.A. 54:4-23.1 et seq.
FOR THE DIRECTOR, DIVISION OF TAXATION

DATE SEP 9 3 2005 SERIAL NO. 340

JULY	1984	
JUNE	1984	
FEB.	1983	
1-8-75		
DATE		DATE

REVISED

HAROLD E. PELLOW & ASSOCIATES, INC.
HAROLD E. PELLOW - P.E. & L.S. NO. 13629