SHEET 21

REVISIONS		
DATE	NAME	NO.
JUNE 24, 2000	EDWARD P. BRANDS, P.L.S.	18608
Oct. 29, 2004	EDWARD P. BRANDS, P.L.S.	18608
Jan. 28, 2005	EDWARD P. BRANDS, P.L.S.	18608
Apr. 29, 2006	EDWARD P. BRANDS, P.L.S.	18608
Mar. 26, 2008	EDWARD P. BRANDS, P.L.S.	18608
Dec. 23, 2008	EDWARD P. BRANDS, P.L.S.	19608

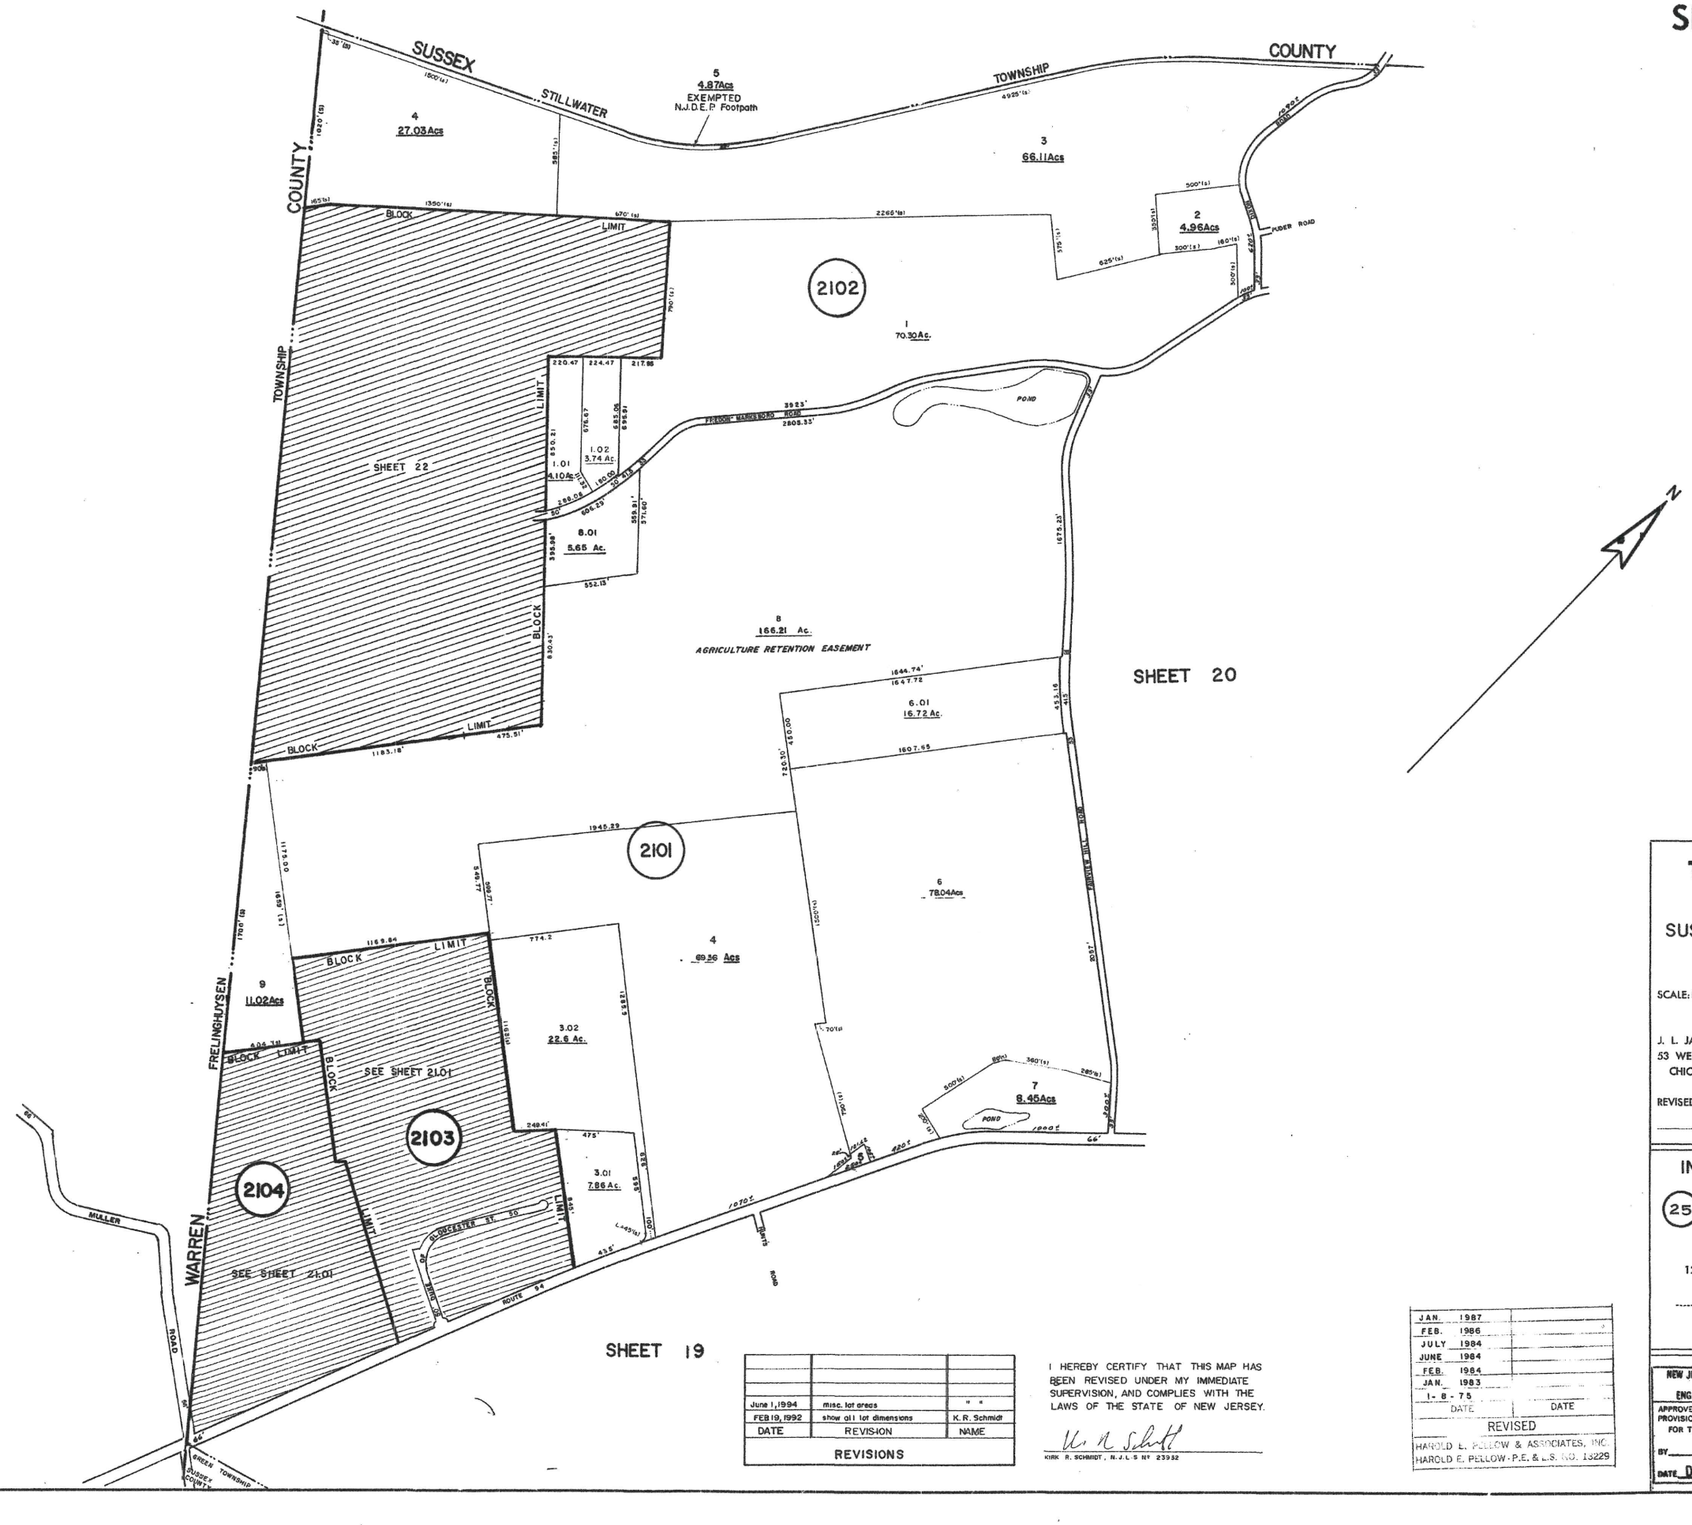

June 1, 1994	misc. lot areas	" "
FEB 19, 1992	show all lot dimensions	K.R. Schmidt
DATE	REVISION	NAME
REVISIONS		

I HEREBY CERTIFY THAT THIS MAP HAS BEEN REVISED UNDER MY IMMEDIATE SUPERVISION, AND COMPLIES WITH THE LAWS OF THE STATE OF NEW JERSEY.

K. R. Schmidt

KIRK R. SCHMIDT, N.J.L.S. No. 23932

JAN. 1987	
FEB. 1986	
JULY 1984	
JUNE 1984	
FEB. 1984	
JAN. 1983	
1-8-75	
DATE	DATE
REVISED	

HAROLD L. PELLOW & ASSOCIATES, INC.
HAROLD E. PELLOW P.E. & L.S. NO. 13229

TAX MAP

FREDON TWP.
SUSSEX COUNTY,
NEW JERSEY

SCALE: 1" = 400' DATE: 8-1-61

J. L. JACOBS & COMPANY
53 WEST JACKSON BOULEVARD
CHICAGO 4, ILLINOIS

REVISED: 10/65

INDEX SHEET LEGEND

25 SHEET NUMBER

12 BLOCK NUMBER

------ SHEET LIMIT

NEW JERSEY DEPARTMENT OF THE TREASURY
DIVISION OF TAXATION
ENGINEERING & RAILROAD TAX BUREAU

APPROVED AS A TAX MAP PURSUANT TO THE PROVISIONS OF CHAPTER 175, LAWS OF 1913, ETC. FOR THE DIRECTOR, DIVISION OF TAXATION

BY C.C. Brame
STATE SUPERVISOR

DATE DEC 19 1961 SERIAL NO. 340