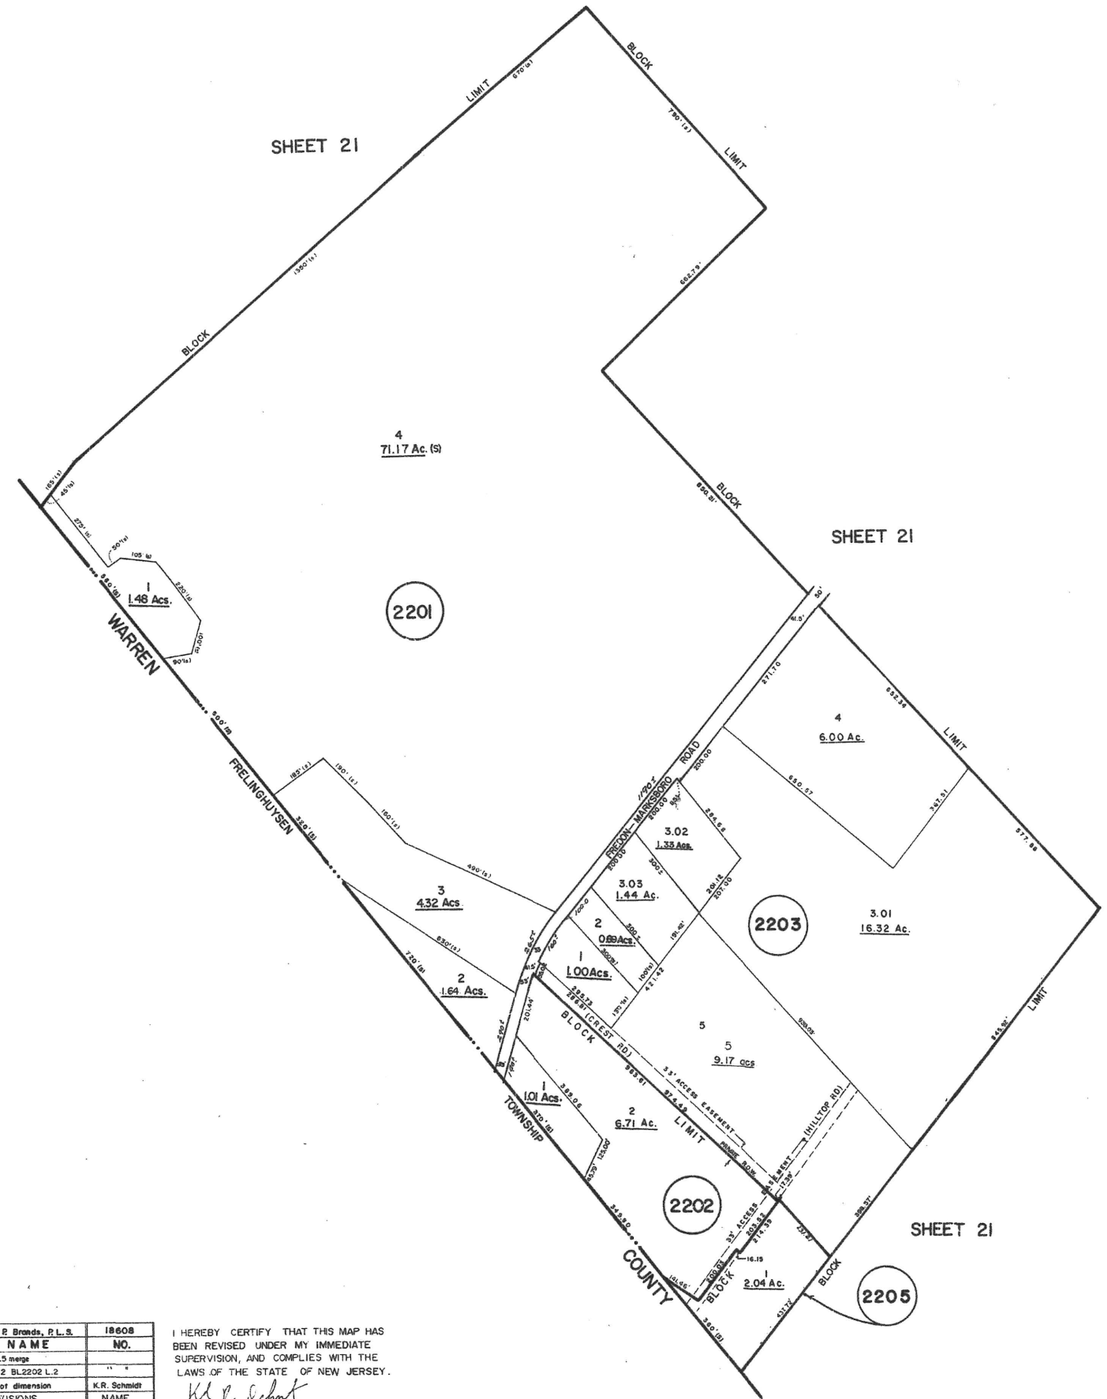

Aug. 12, 2006	Edward P. Brands, P.L.S.	18608
	NAME	NO.
OCT. 10, 1995	BL. 2203 L.5 merge	
JUNE 1, 1994	BL. 2201, L. 2 BL. 2202 L. 2	" "
FEB. 19, 1992	show all lot dimension	K.R. Schmidt
DATE	REVISIONS	NAME

REVISIONS

I HEREBY CERTIFY THAT THIS MAP HAS BEEN REVISED UNDER MY IMMEDIATE SUPERVISION, AND COMPLIES WITH THE LAWS OF THE STATE OF NEW JERSEY.

KIRK R. SCHMIDT, N.J.L.S. NO. 23932

FEB. 1986	
JUNE 1984	
APR. 1984	
FEB. 1983	
1-8-73	
DATE	DATE

REVISED

HAROLD E. PELLOW & ASSOCIATES, INC.
HAROLD E. PELLOW - P.E. & L.S. NO. 13229

TAX MAP

FREDON TWP.
SUSSEX COUNTY,
NEW JERSEY

SCALE: 1"=200' DATE: 8-1-61

J. L. JACOBS & COMPANY
53 WEST JACKSON BOULEVARD
CHICAGO 4, ILLINOIS

REVISED: 12/4/61 3.7m

INDEX SHEET LEGEND

25 — SHEET NUMBER

12 — BLOCK NUMBER

------ SHEET LIMIT

NEW JERSEY DEPARTMENT OF THE TREASURY
DIVISION OF TAXATION
ENGINEERING & RAILROAD TAX BUREAU

APPROVED AS A TAX MAP PURSUANT TO THE PROVISIONS OF CHAPTER 175, LAWS OF 1913, ETC. FOR THE DIRECTOR, DIVISION OF TAXATION

BY C.C. Barnes STATE SUPERVISOR

DATE DEC 19 1961 SERIAL NO. 340