REVISIONS		
DATE	NAME	NO.
May 20, 1996	EDWARD P. BRANDS, P.L.S.	18608
July 12, 1996	EDWARD P. BRANDS, P.L.S.	18608
April 9, 2005	EDWARD P. BRANDS, P.L.S.	18608
Apr. 29, 2006	EDWARD P. BRANDS, P.L.S.	18608
May 25, 2006	EDWARD P. BRANDS, P.L.S.	18608
Nov. 4, 2008	EDWARD P. BRANDS, P.L.S.	18608
Feb. 16, 2017	EDWARD P. BRANDS, P.L.S.	18608

SHEET 1

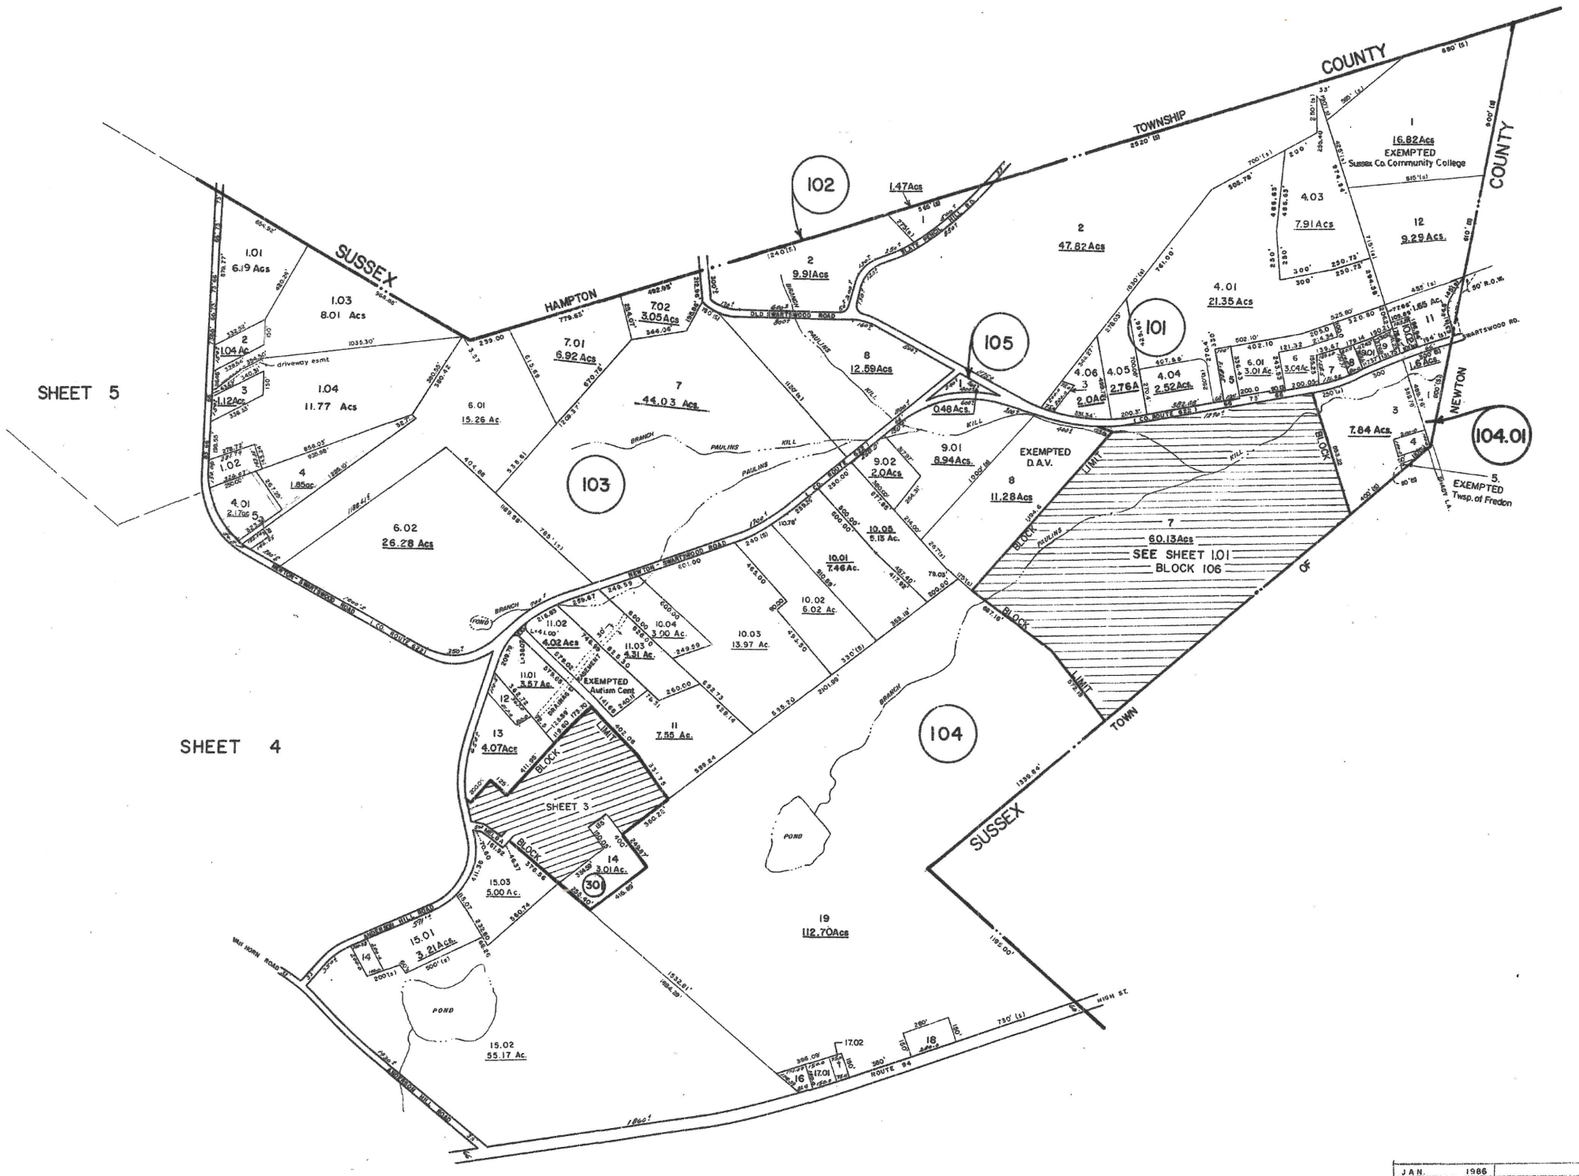

N

TAX MAP

FREDON TWP.
SUSSEX COUNTY,
NEW JERSEY

SCALE: 1" = 400' DATE: 6-1-61

J. L. JACOBS & COMPANY
53 WEST JACKSON BOULEVARD
CHICAGO 4, ILLINOIS

REVISED: 10/64, 6/62 - 7/63, 10/63
11/64, 10/65, 3/66, 9/67

INDEX SHEET LEGEND

25 — SHEET NUMBER
12 — BLOCK NUMBER
------ SHEET LIMIT

7/28/94	Lot 4.01, Bl. 103	K.R.SCHMIDT
9/1/93	" "	" "
FEB 13, 1992	GENERAL REVISION	" "
JULY 1990	Bl. 104, L. 10.01, 10.05	" "
APRIL 1989	Bl. 103, L. 7.01, 7.02	K.R. SCHMIDT
DATE	REVISION	BY

I certify that portions of this map have been revised under my immediate supervision, and these revisions comply with the laws of the State of New Jersey.

Kirk R. Schmidt L.S. No. 23932

JAN.	1986	
JULY	1984	
JUNE	1984	
APR.	1984	
FEB.	1985	
JAN.	1975	
MAR.	1974	
DATE		DATE
REVISED		
HAROLD E. PELLOW		SURVEYOR, N.J.
HAROLD E. PELLOW	P.E. & L.S. NO. 13251	

NEW JERSEY DEPARTMENT OF THE TREASURY
DIVISION OF TAXATION
ENGINEERING & RAILROAD TAX BUREAU

APPROVED AS A TAX MAP PURSUANT TO THE PROVISIONS OF CHAPTER 175, LAWS OF 1913, ETC.
FOR THE DIRECTOR, DIVISION OF TAXATION

BY C.C. Barnes STATE SUPERVISOR

DATE DEC 19 1961 SERIAL NO. 340