| DATE | NAME | |
|---|---|---|
| Nov. 24, 1995 | EDWARD P. BRANDS, P.L.S. | 18608 |
| Jan. 28, 2005 | EDWARD P. BRANDS, P.L.S. | 18608 |
| May 25, 2006 | EDWARD P. BRANDS, P.L.S. | 18608 |

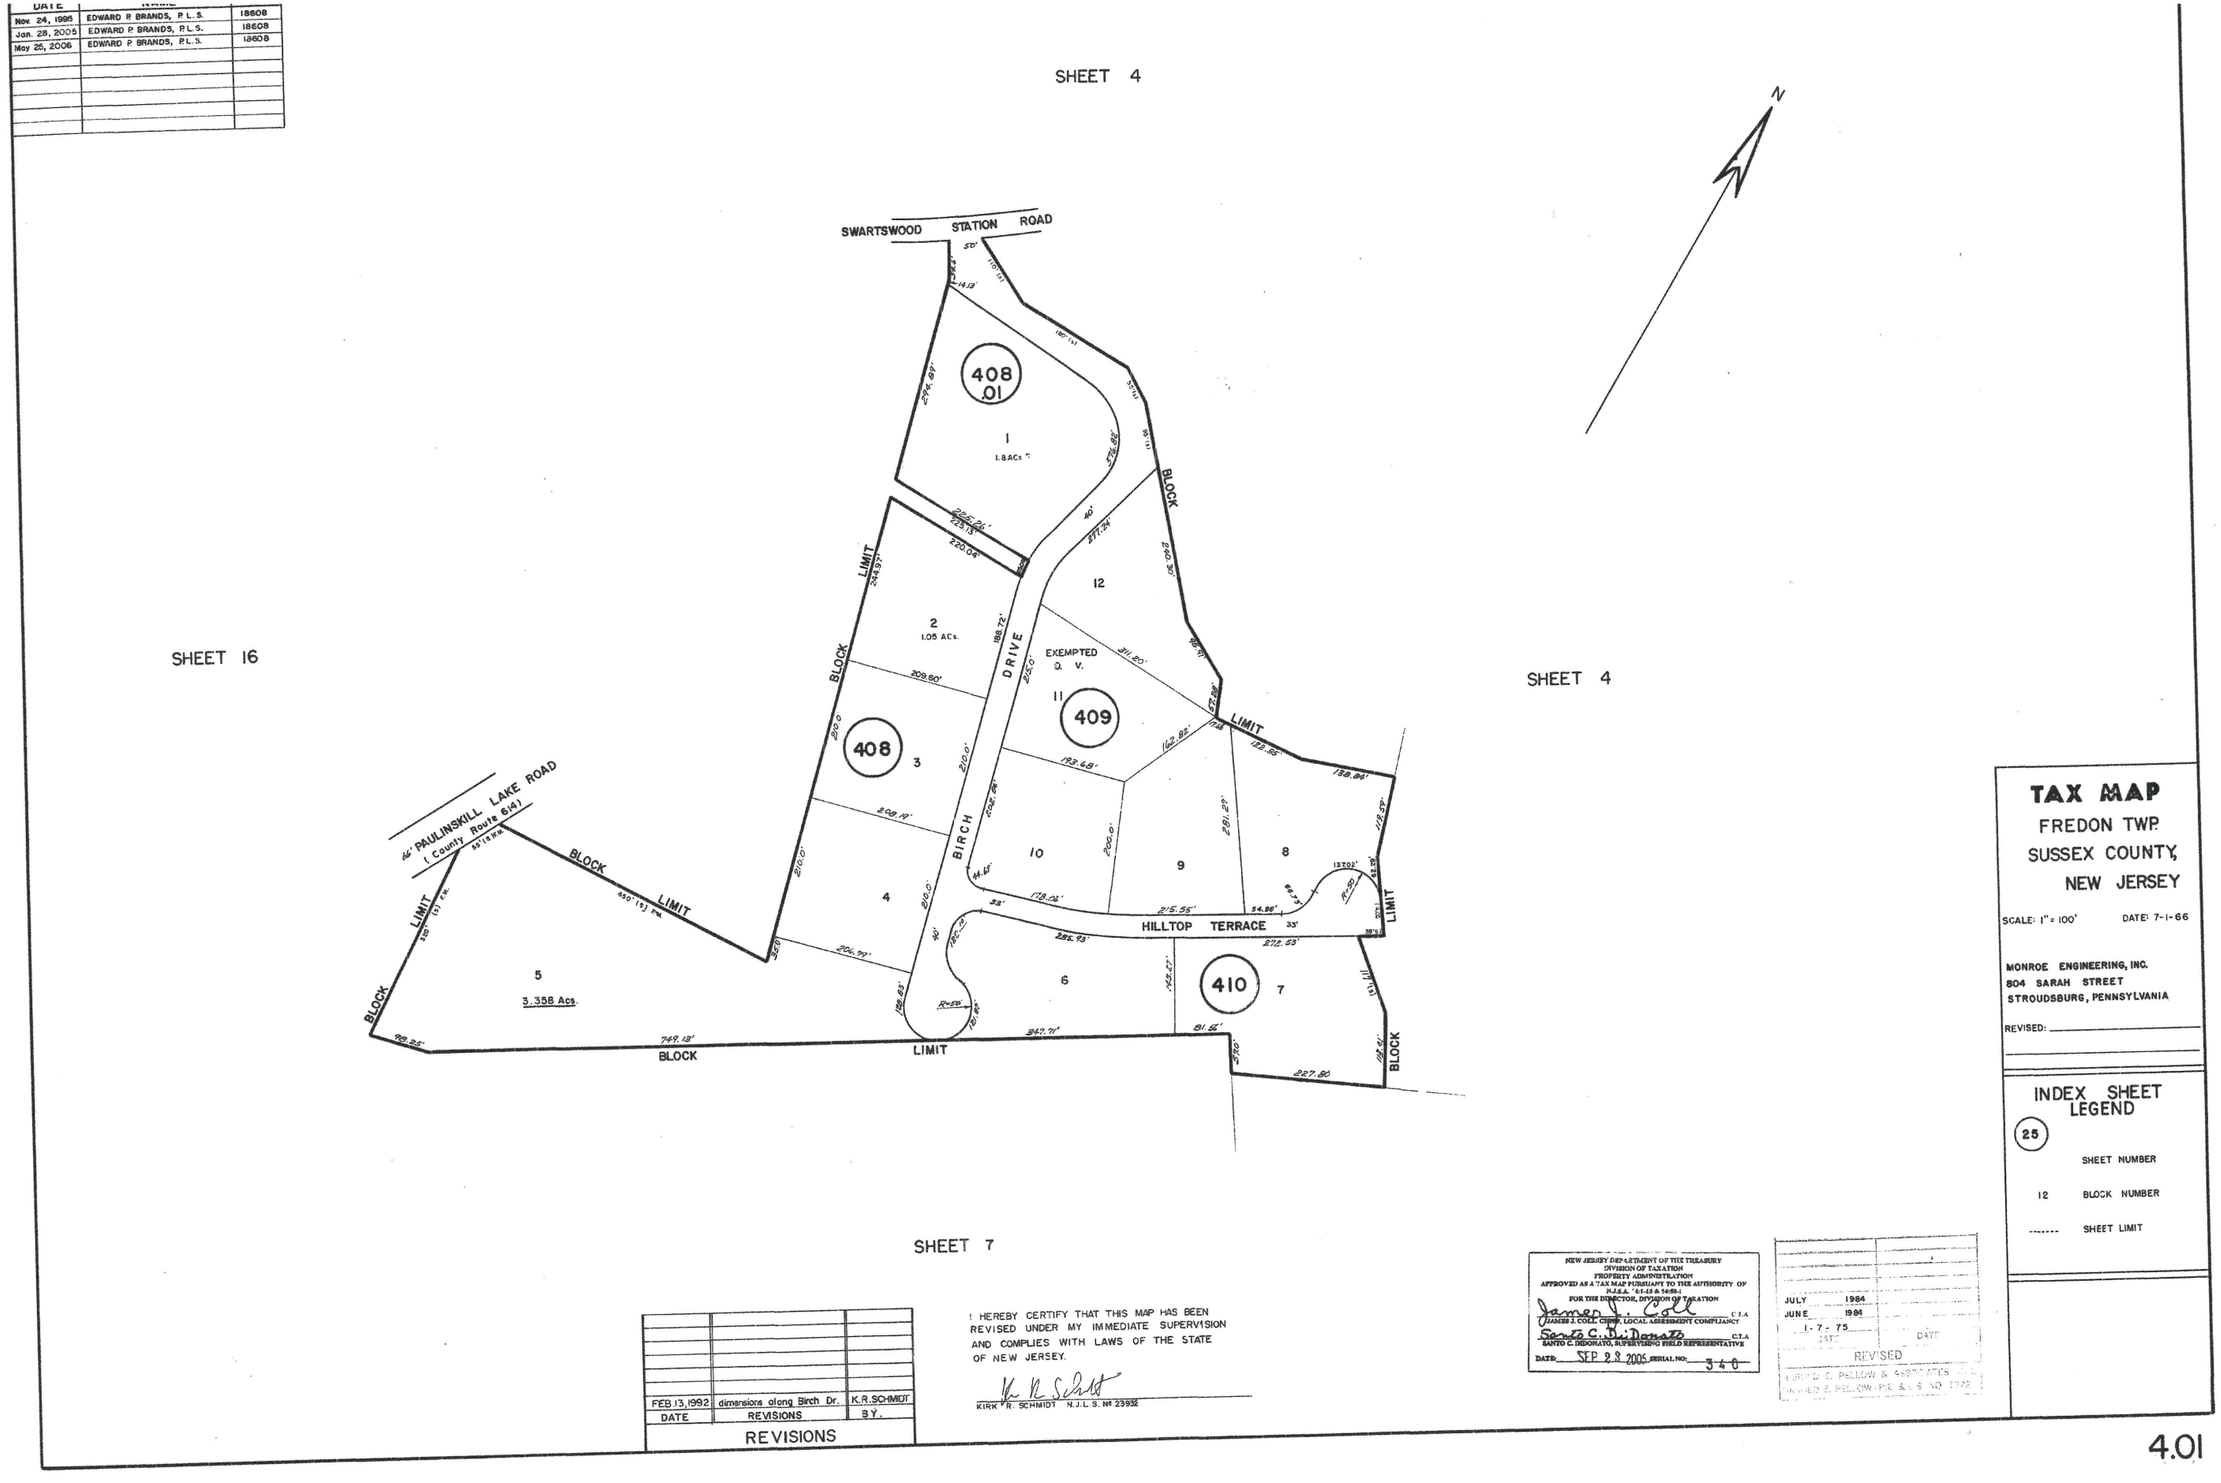


# TAX MAP

FREDON TWP.
SUSSEX COUNTY,
NEW JERSEY

SCALE: 1" = 100'  DATE: 7-1-66

MONROE ENGINEERING, INC.
804 SARAH STREET
STROUDSBURG, PENNSYLVANIA

REVISED: _____

## INDEX SHEET LEGEND

(25) SHEET NUMBER

12 BLOCK NUMBER

------- SHEET LIMIT

| DATE | REVISIONS | BY |
|---|---|---|
| FEB. 13, 1992 | dimensions along Birch Dr. | K.R.SCHMIDT |

REVISIONS

I HEREBY CERTIFY THAT THIS MAP HAS BEEN REVISED UNDER MY IMMEDIATE SUPERVISION AND COMPLIES WITH LAWS OF THE STATE OF NEW JERSEY.

KIRK R. SCHMIDT N.J.L.S. № 23932

NEW JERSEY DEPARTMENT OF THE TREASURY
DIVISION OF TAXATION
PROPERTY ADMINISTRATION
APPROVED AS A TAX MAP PURSUANT TO THE AUTHORITY OF N.J.S.A. 54:1-15 & 54:59-1
FOR THE DIRECTOR, DIVISION OF TAXATION
James J. Coll C.T.A.
JAMES J. COLL, CHIEF, LOCAL ASSESSMENT COMPLIANCE
Santo C. DiDonato C.T.A.
SANTO C. DIDONATO, SUPERVISING FIELD REPRESENTATIVE
DATE: SEP 28 2005 SERIAL NO. 340

| | |
|---|---|
| JULY 1984 | |
| JUNE 1984 | |
| 1-7-75 | |
| DATE | DATE |

REVISED
HARVARD C. PELLOW & ASSOCIATES
HARVARD C. PELLOW - P.E. & L.S. NO. 1922

4.01